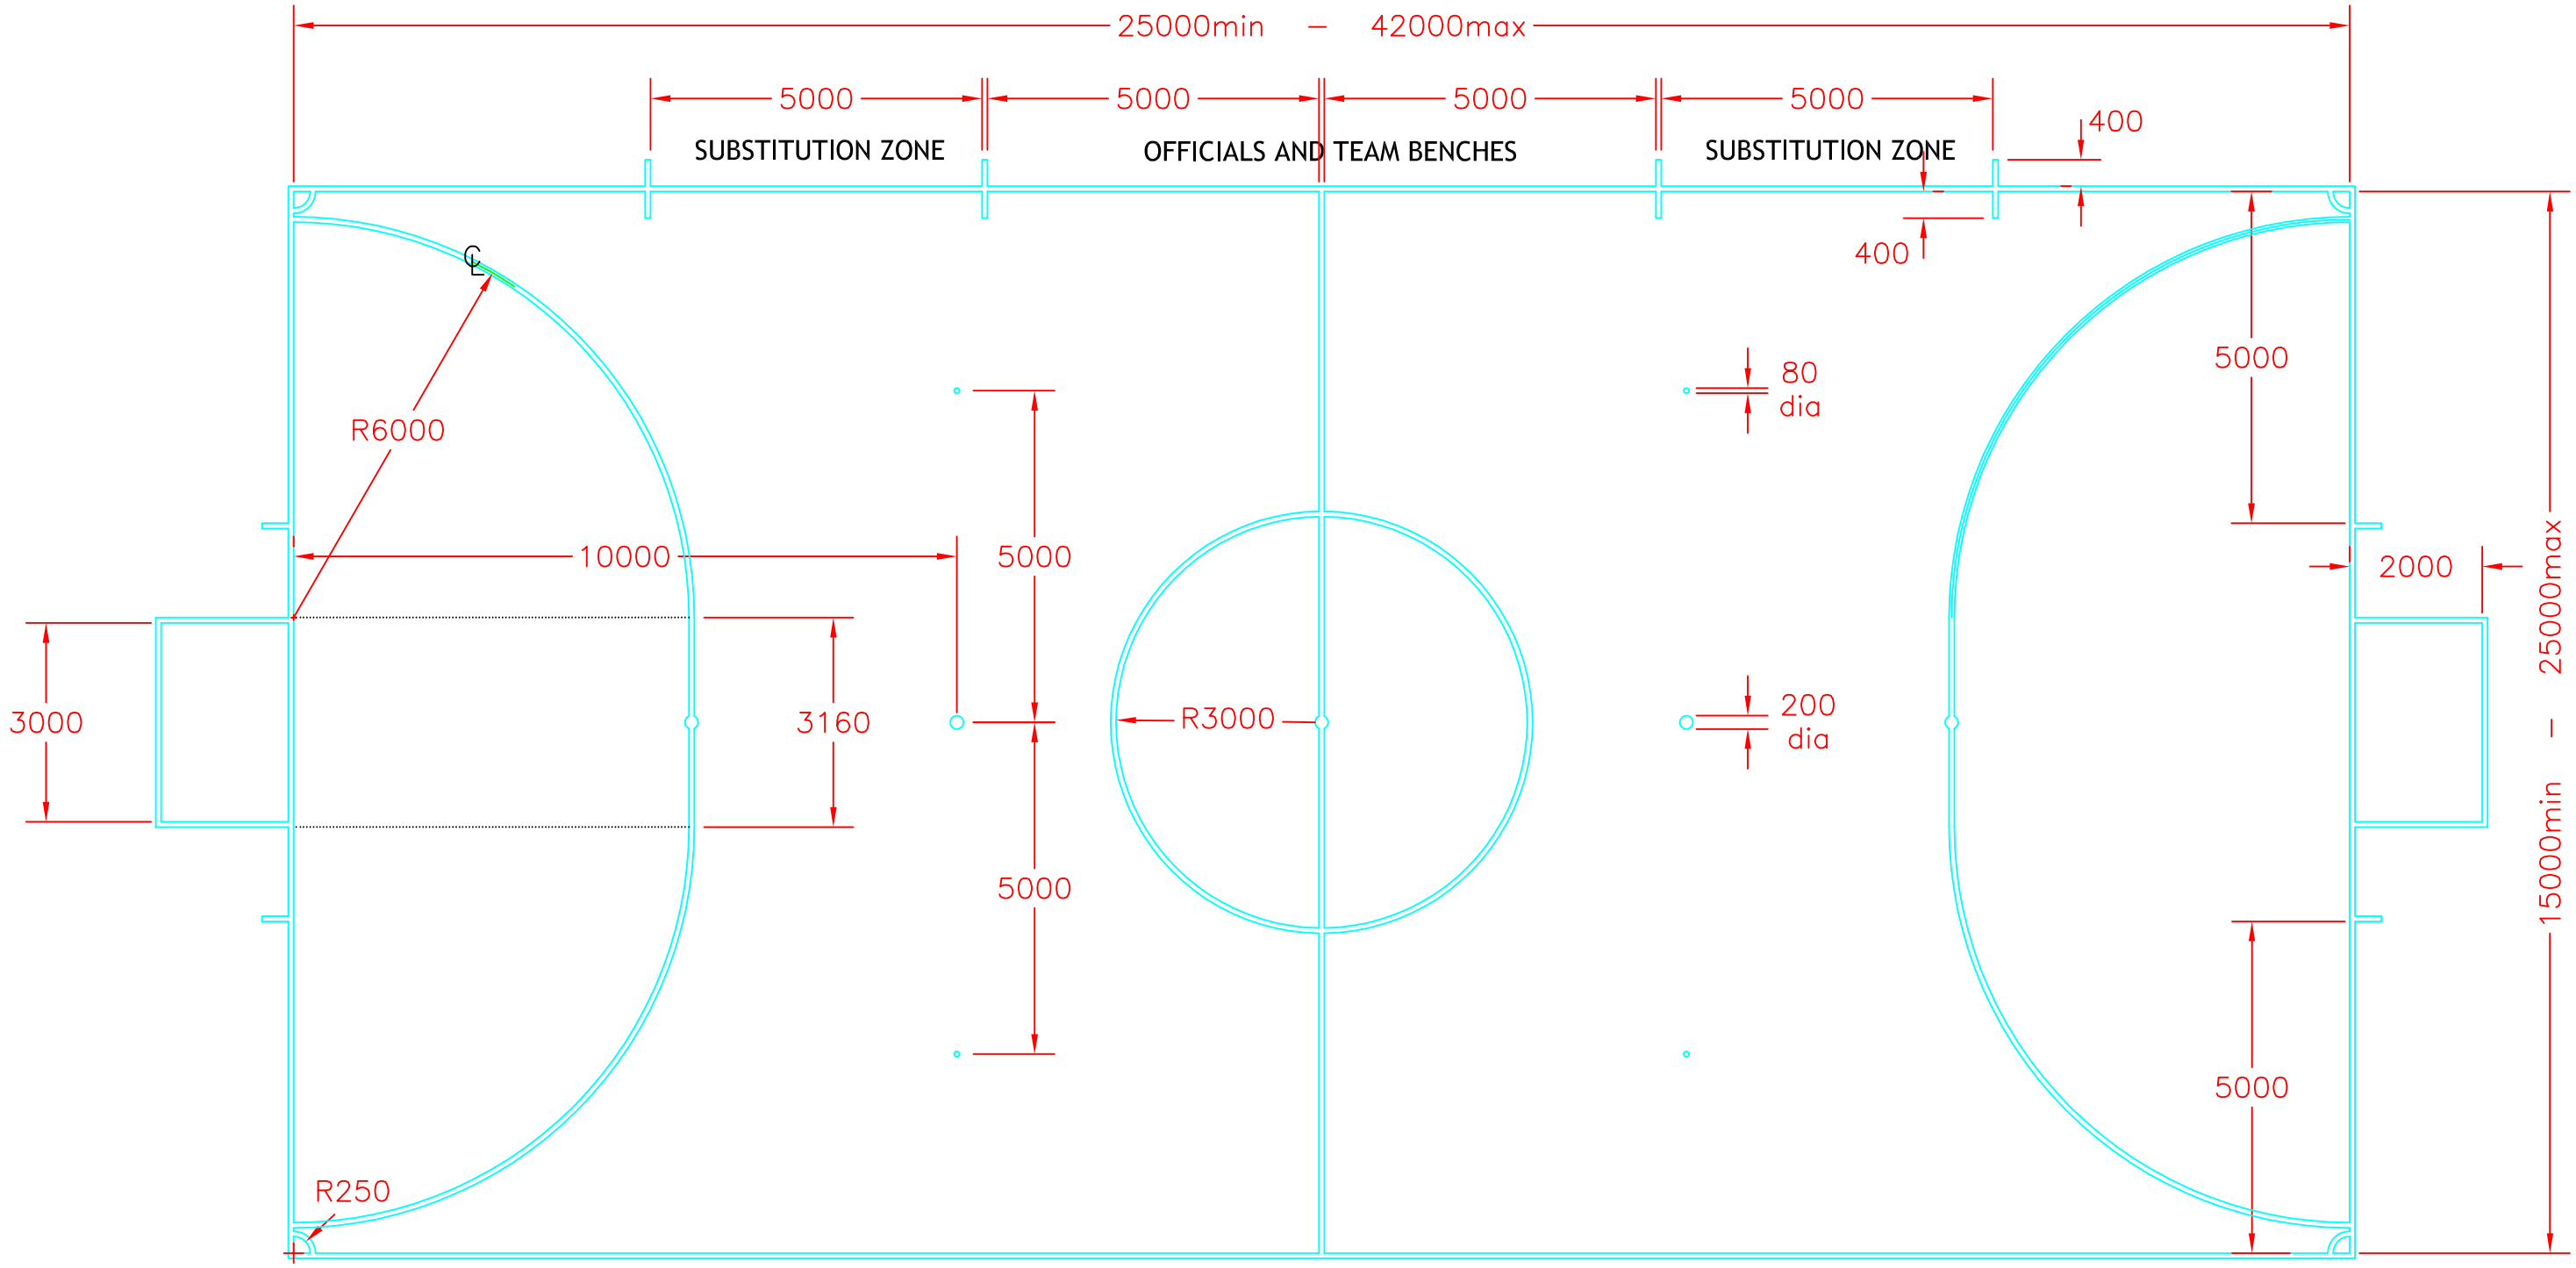

NOTES

All dimensions are in millimetres.

The line widths are 80mm.

The lines shall be easily distinguishable and be coloured to contrast any other lines.

Futsal is not played off walls or rebound boards and a runoff is a requirement.

Sport England design guidance is as follows :–

	Community	Club	Premier	International
Minimum height over court	No prescribed minimum height			
Length (min – max)	25000–31000	31000–42000	31000–42000	38000–42000
Width (min – max)	15000–16000	16000–25000	16000–25000	18000–22000
Run off surround	1000	1000–2000	2000–3000	3000

E: PJ 05/09/16 CSP2–2396. 80mm DIA SPOTS WERE 200mm DIA AND DIMS TO TABS ON BACKLINE ALTERED. ARCS ALTERED TO BE 6.0M FROM OUTSIDE OF 80MM POST OF GOAL.

D: PJ 12/2/13 CSP2–2305. FLOORSOCKET DIMS OMITTED. SPORT ENGLAND GUIDANCE TABLE ADDED.

C: RC 7/1/13 CSP2–2298. 880mm NOW FROM INSIDE COURT.

B: NGK 04/11/11 CSP2–2269. DRAWING UPDATED TO SHOW FLOOR FIXINGS.

A: JC 23/05/11 CSP2–2259. DRAWING UPDATED FOLLOWING 2010/11 LAWS OF THE GAME BOOKLET.

CONTINENTAL

Tel:Huddersfield(01484)542051 Fax:(01484)539148

FLOOR MARKINGS FOR A FUTSAL COURT

scale	date	dr	rev
1:100	25/11/10	JC	E

dwg no CM–20