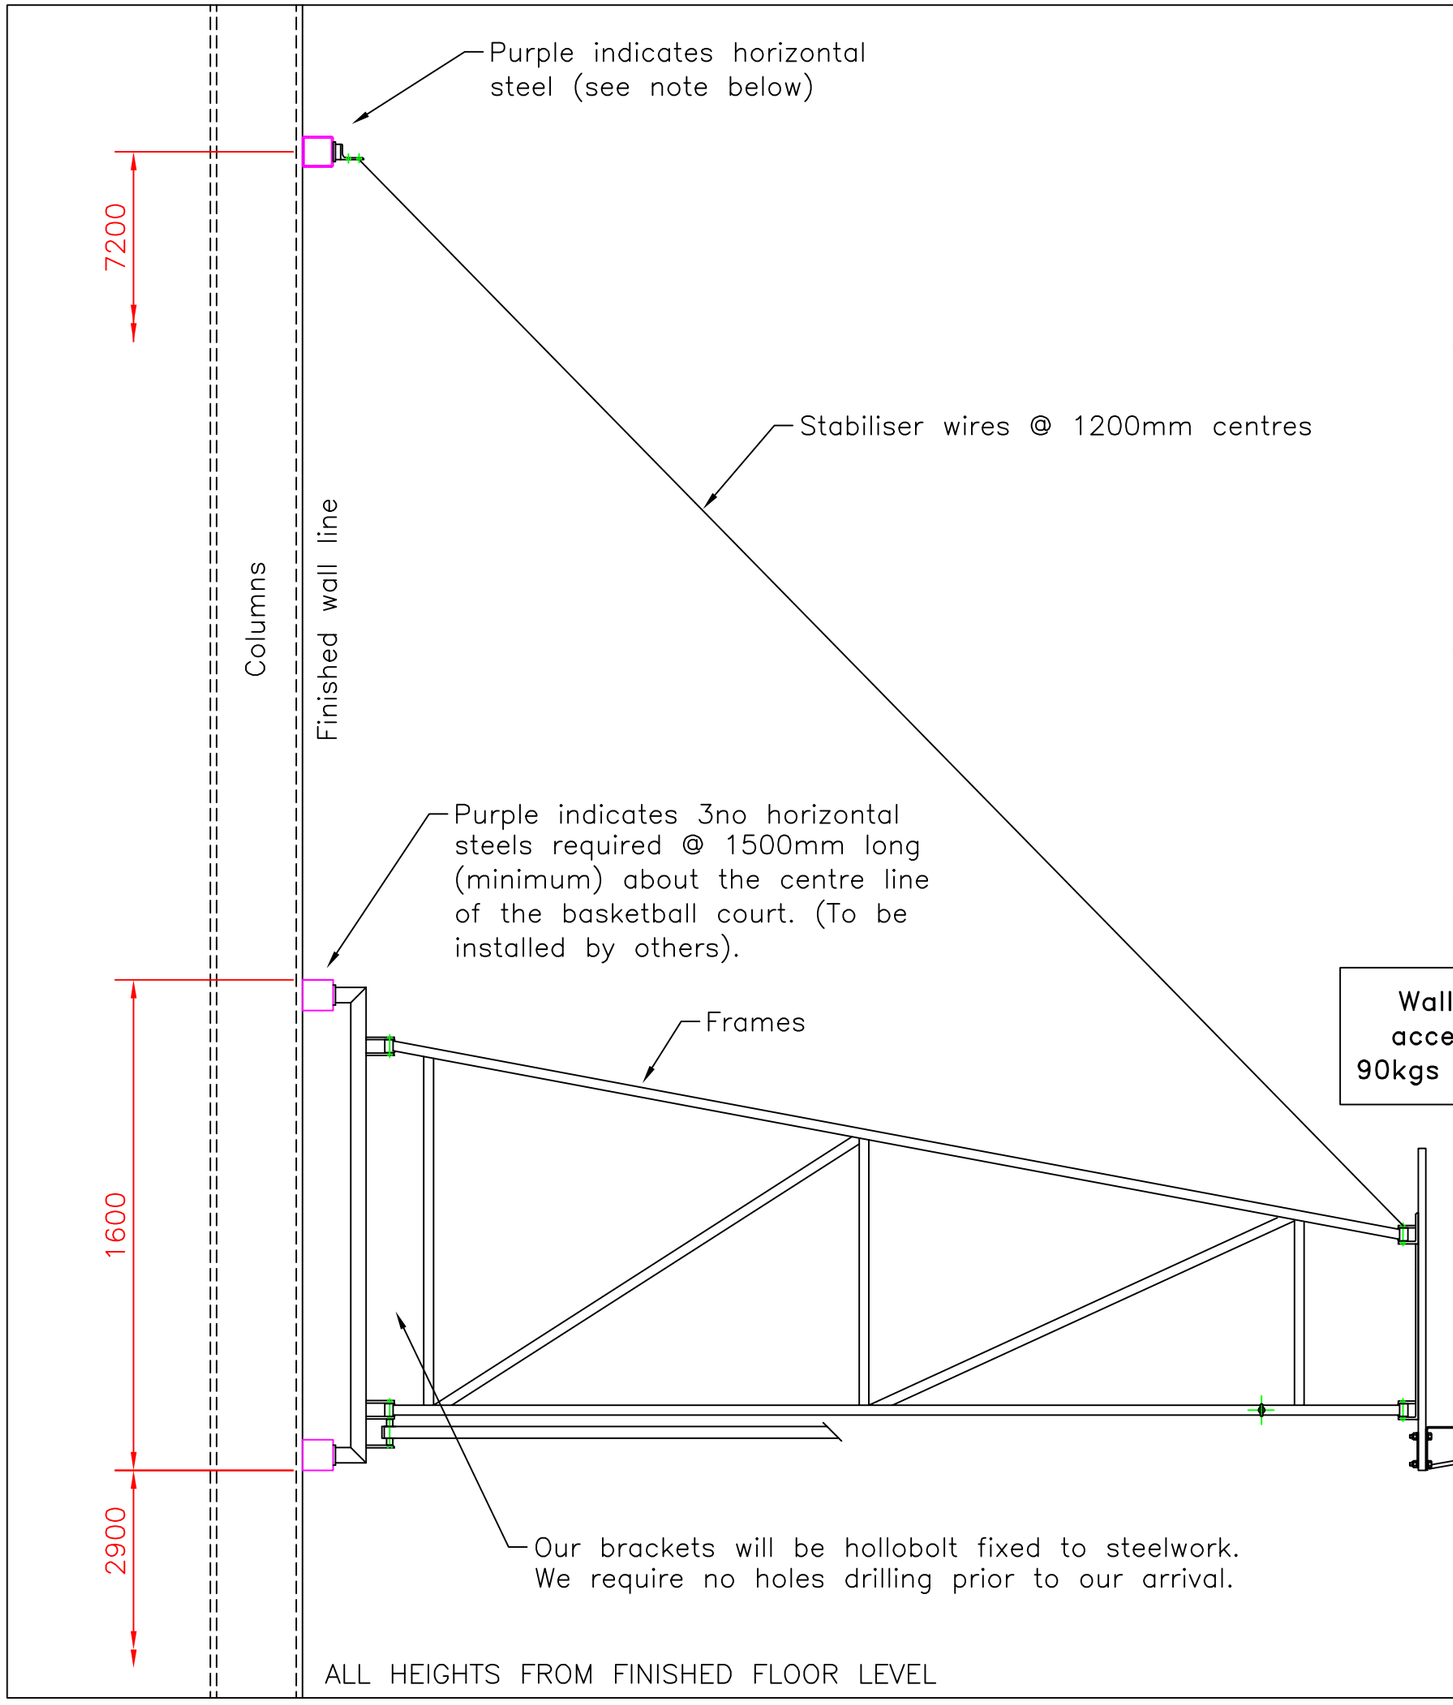

Wall / steel is to be capable of accepting 260kgs (this includes a 90kgs person hanging on to the ring)

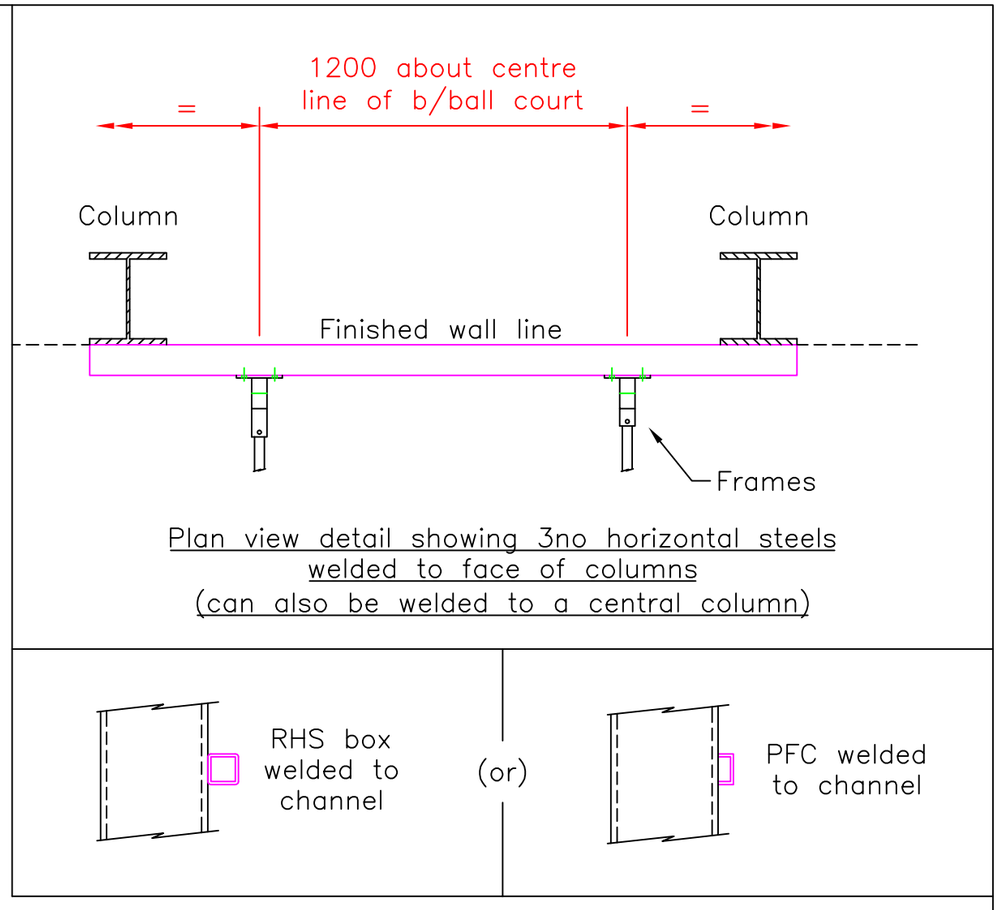

Plan view detail showing 3no horizontal steels welded to face of columns (can also be welded to a central column)

© Continental Sports Limited
The copyright of this drawing and any supplementary information issued shall remain vested in Continental Sports Limited. It shall not be passed to any other party without the express written consent of an authorised director of Continental Sports Limited.

Tolerances as detailed on SPE001 unless noted on the dimension.
ALL DIMENSIONS ARE GIVEN IN MILLIMETRES.
DO NOT SCALE OFF DRAWING.

CONTINENTAL
Continental Sports Limited
Paddock, Huddersfield HD1 4SD
Tel: Huddersfield (01484) 542051 Fax: (01484) 539148
Website: http://www.continentalsports.co.uk
E-Mail: sales@contisports.co.uk

3.7m PROJECTION WALL HINGED MATCHPLAY BASKETBALL GOALS.
Horizontal Steelwork Requirements & Loadings.

scale	date	dr	rev
1:20	8/4/10	RC	

projection | dwg no SH-08d